Name of Work: Protection, Improvements of Rajakaluve / Buffer Zone including formation of service road from Bellandur Waste weir / Outlet to Old Airport Road Virginia Mall

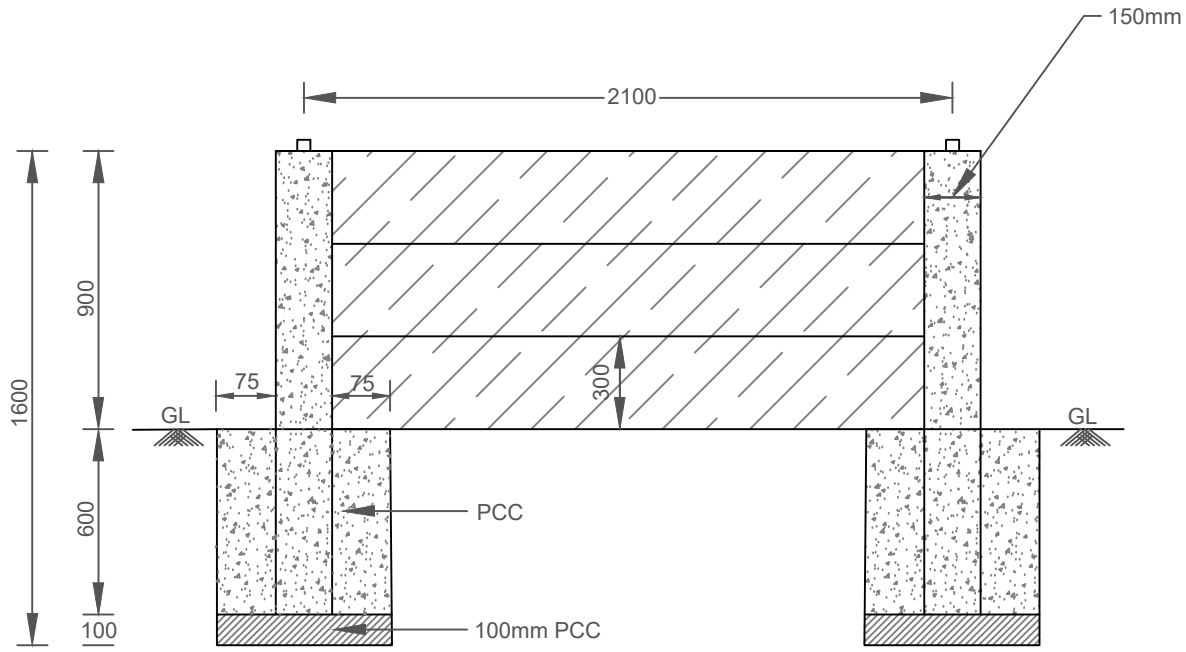


Elevation of Precast Compound Wall

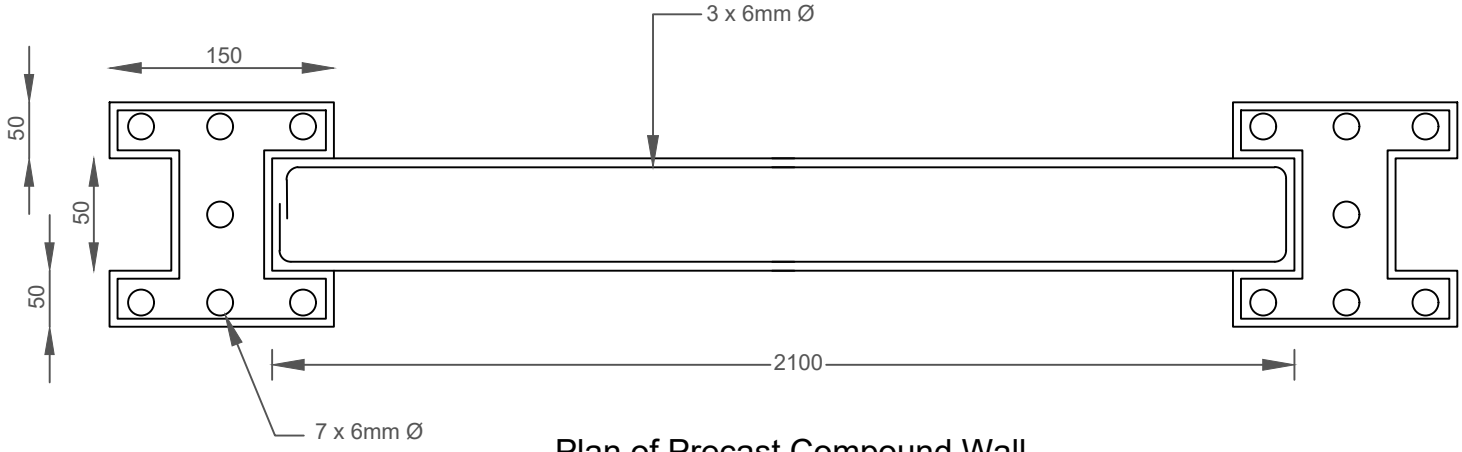


Plan of Precast Compound Wall

SCALE = NTS

Drawing No: SSP/DWG/PRJ/2025-26/39-1